ROBINSWOOD PARK
SOUTH END IRRIGATION RENOVATION
2400 151st. PL SE, BELLEVUE, 98007

PROJECT DESCRIPTION:

THIS PROJECT INVOLVES THE REPLACEMENT OF IRRIGATION MAINLINE, WIRES AND CONTROL VALVES. THE SCOPE OF WORK INCLUDES MOBILIZATION, SITE PREPARATION, EXCAVATION, GASKETED PVC INSTALLATION, SOLVENT PVC INSTALLATION, INSTALLATION OF DUCTILE IRON FITTINGS, INSTALLATION OF AUTOMATIC IRRIGATION CONTROL VALVES, SYSTEM CONTROLLER, LOW VOLTAGE WIRING AND SITE RESTORATION.

ESTIMATED PROJECT TIMELINE:

SEPTEMBER 2017 – NOVEMBER 2017

SHEET INDEX:

I–1 COVER
I–2 EXISTING CONDITIONS AND DEMO PLAN
I–3 IRR PLAN SHEET 1 AND SCHEDULE
I–4 IRR PLAN SHEET 2
I–5 IRR PLAN SHEET 3
I–6 IRR PLAN SHEET 4
I–7 DETAILS
I–8 DETAILS

VICINITY

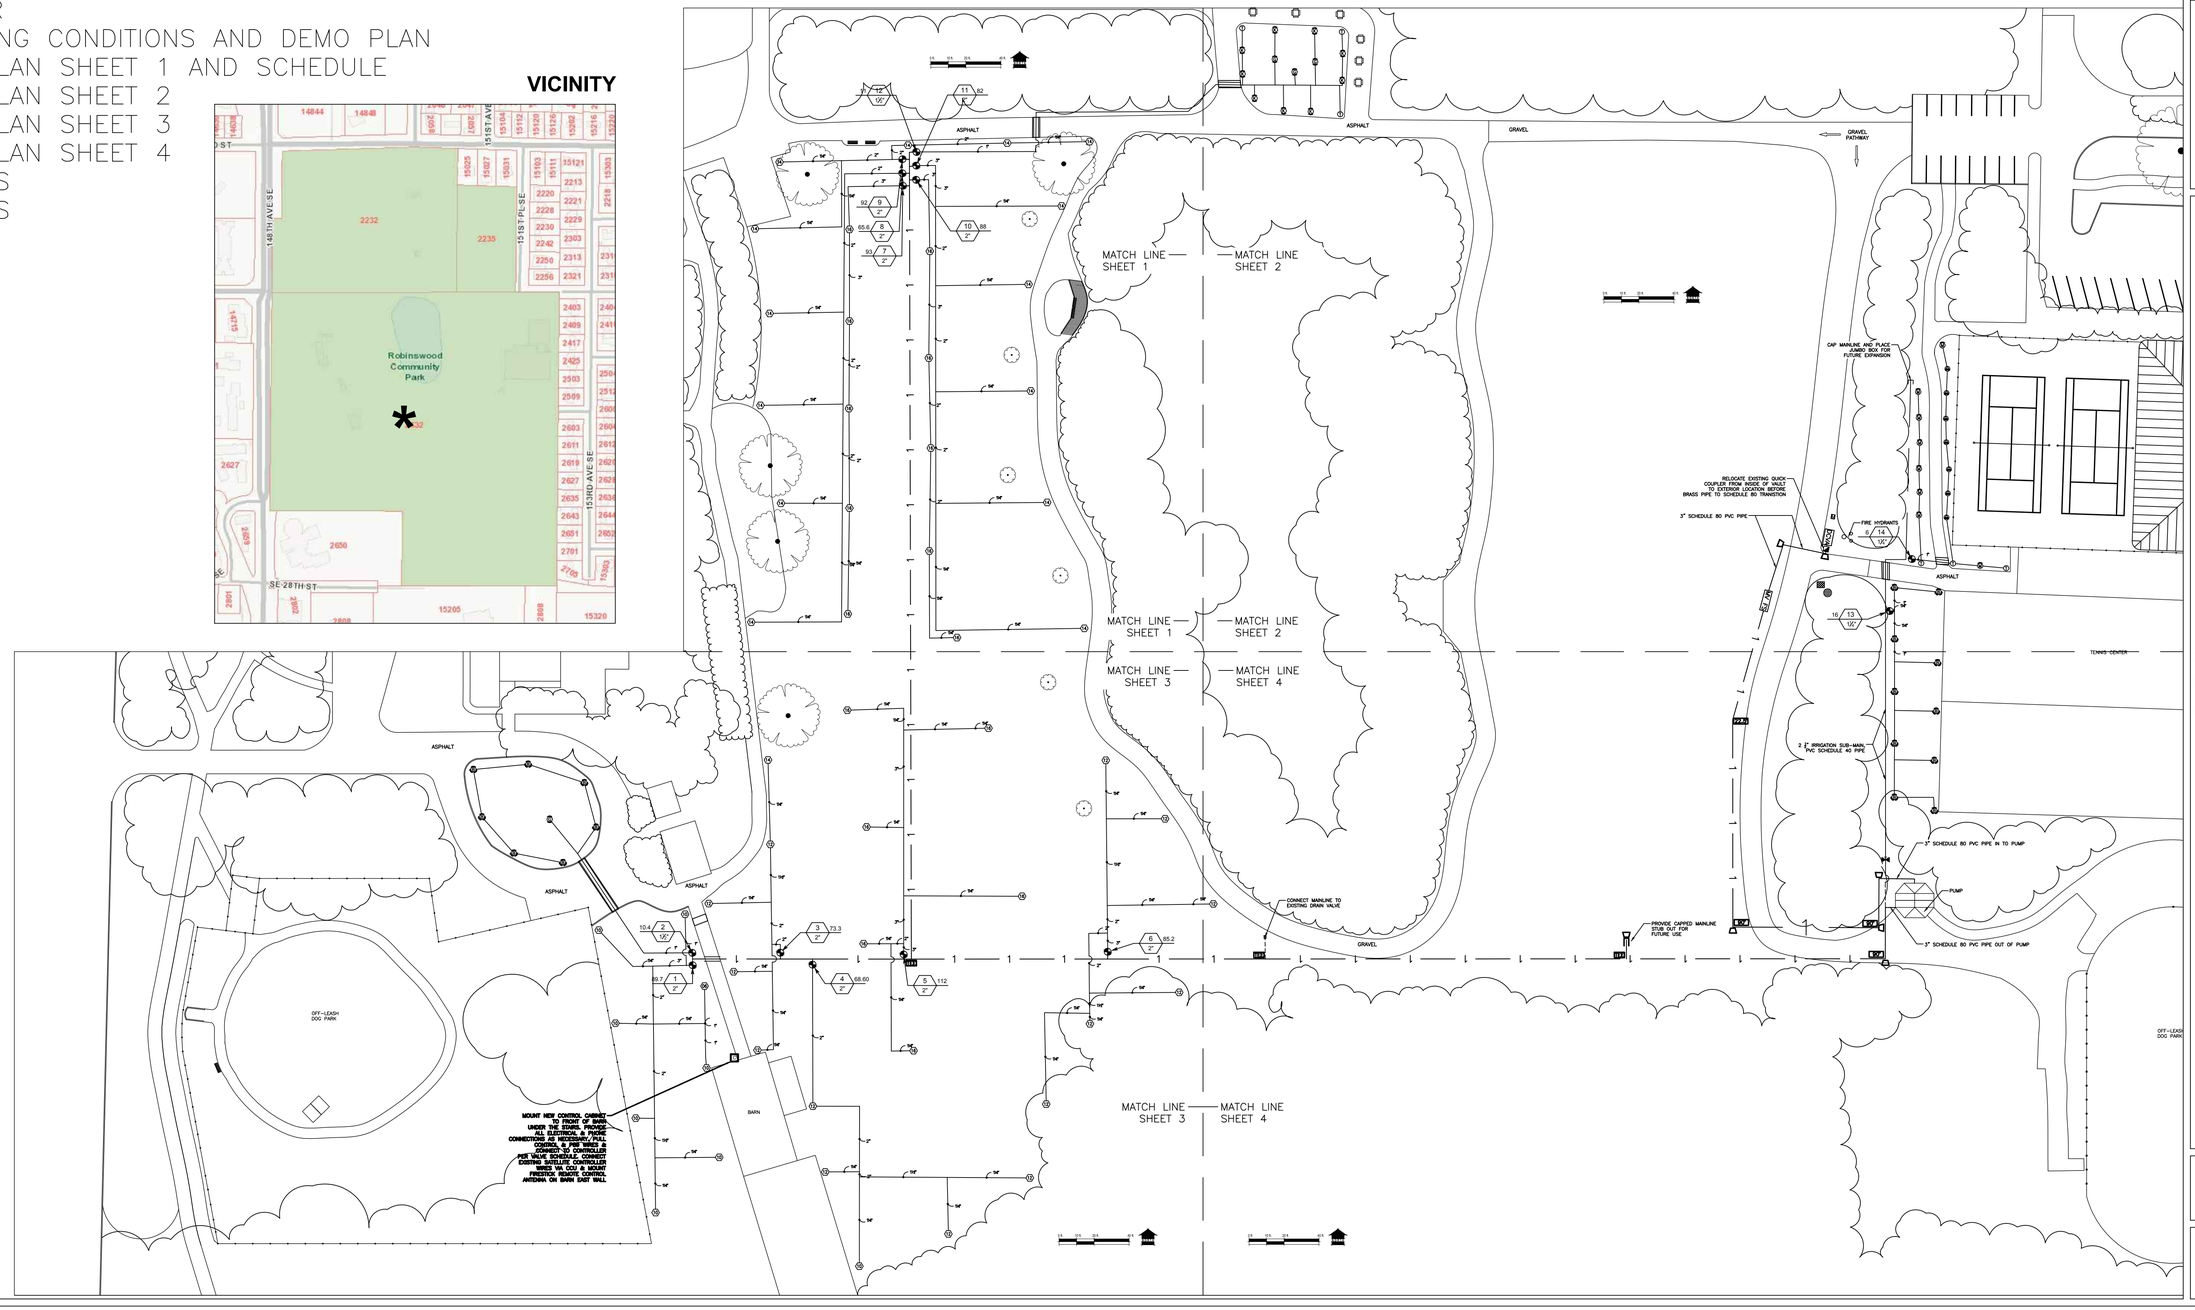

811 Call Before You Dig!

CITY OF BELLEVUE
PARKS & COMMUNITY SERVICES DEPARTMENT
P.O. BOX 90012
BELLEVUE, WA 98009-9012

DRAWN BY: JW
CONTACT: (425) 452-6044
CHECKED:
BID SET:06-22-2017

Project Title & Address:
ROBINSWOOD PARK
SOUTH END IRRIGATION RENOVATION
2400 151st PL SE,, Bellevue, WA, 98007

Sheet Title:
IRRIGATION PLAN

Sheet #:
I-1
1 of 1