

10% DESIGN - NOT FOR CONSTRUCTION

NO.	DATE	BY	APPR.	REVISIONS

Approved By

TRANSPORTATION DESIGN MANAGER DATE

PROJECT MANAGER DATE

DATE

DESIGNED BY : DATE

DRAWN BY : DATE

CHECKED BY DATE

City of Bellevue
Transportation Department


kpff

EASTGATE TRANSPORTATION STUDY

C501
150TH AVE SE AND SE NEWPORT WAY

SHT _____ OF _____

Z:\1800001-1800999\1800273 Eastgate Transportation Study\CAD\Design\Concept Drawings.dwg
keithi
Apr 25, 2019 - 1:07pm

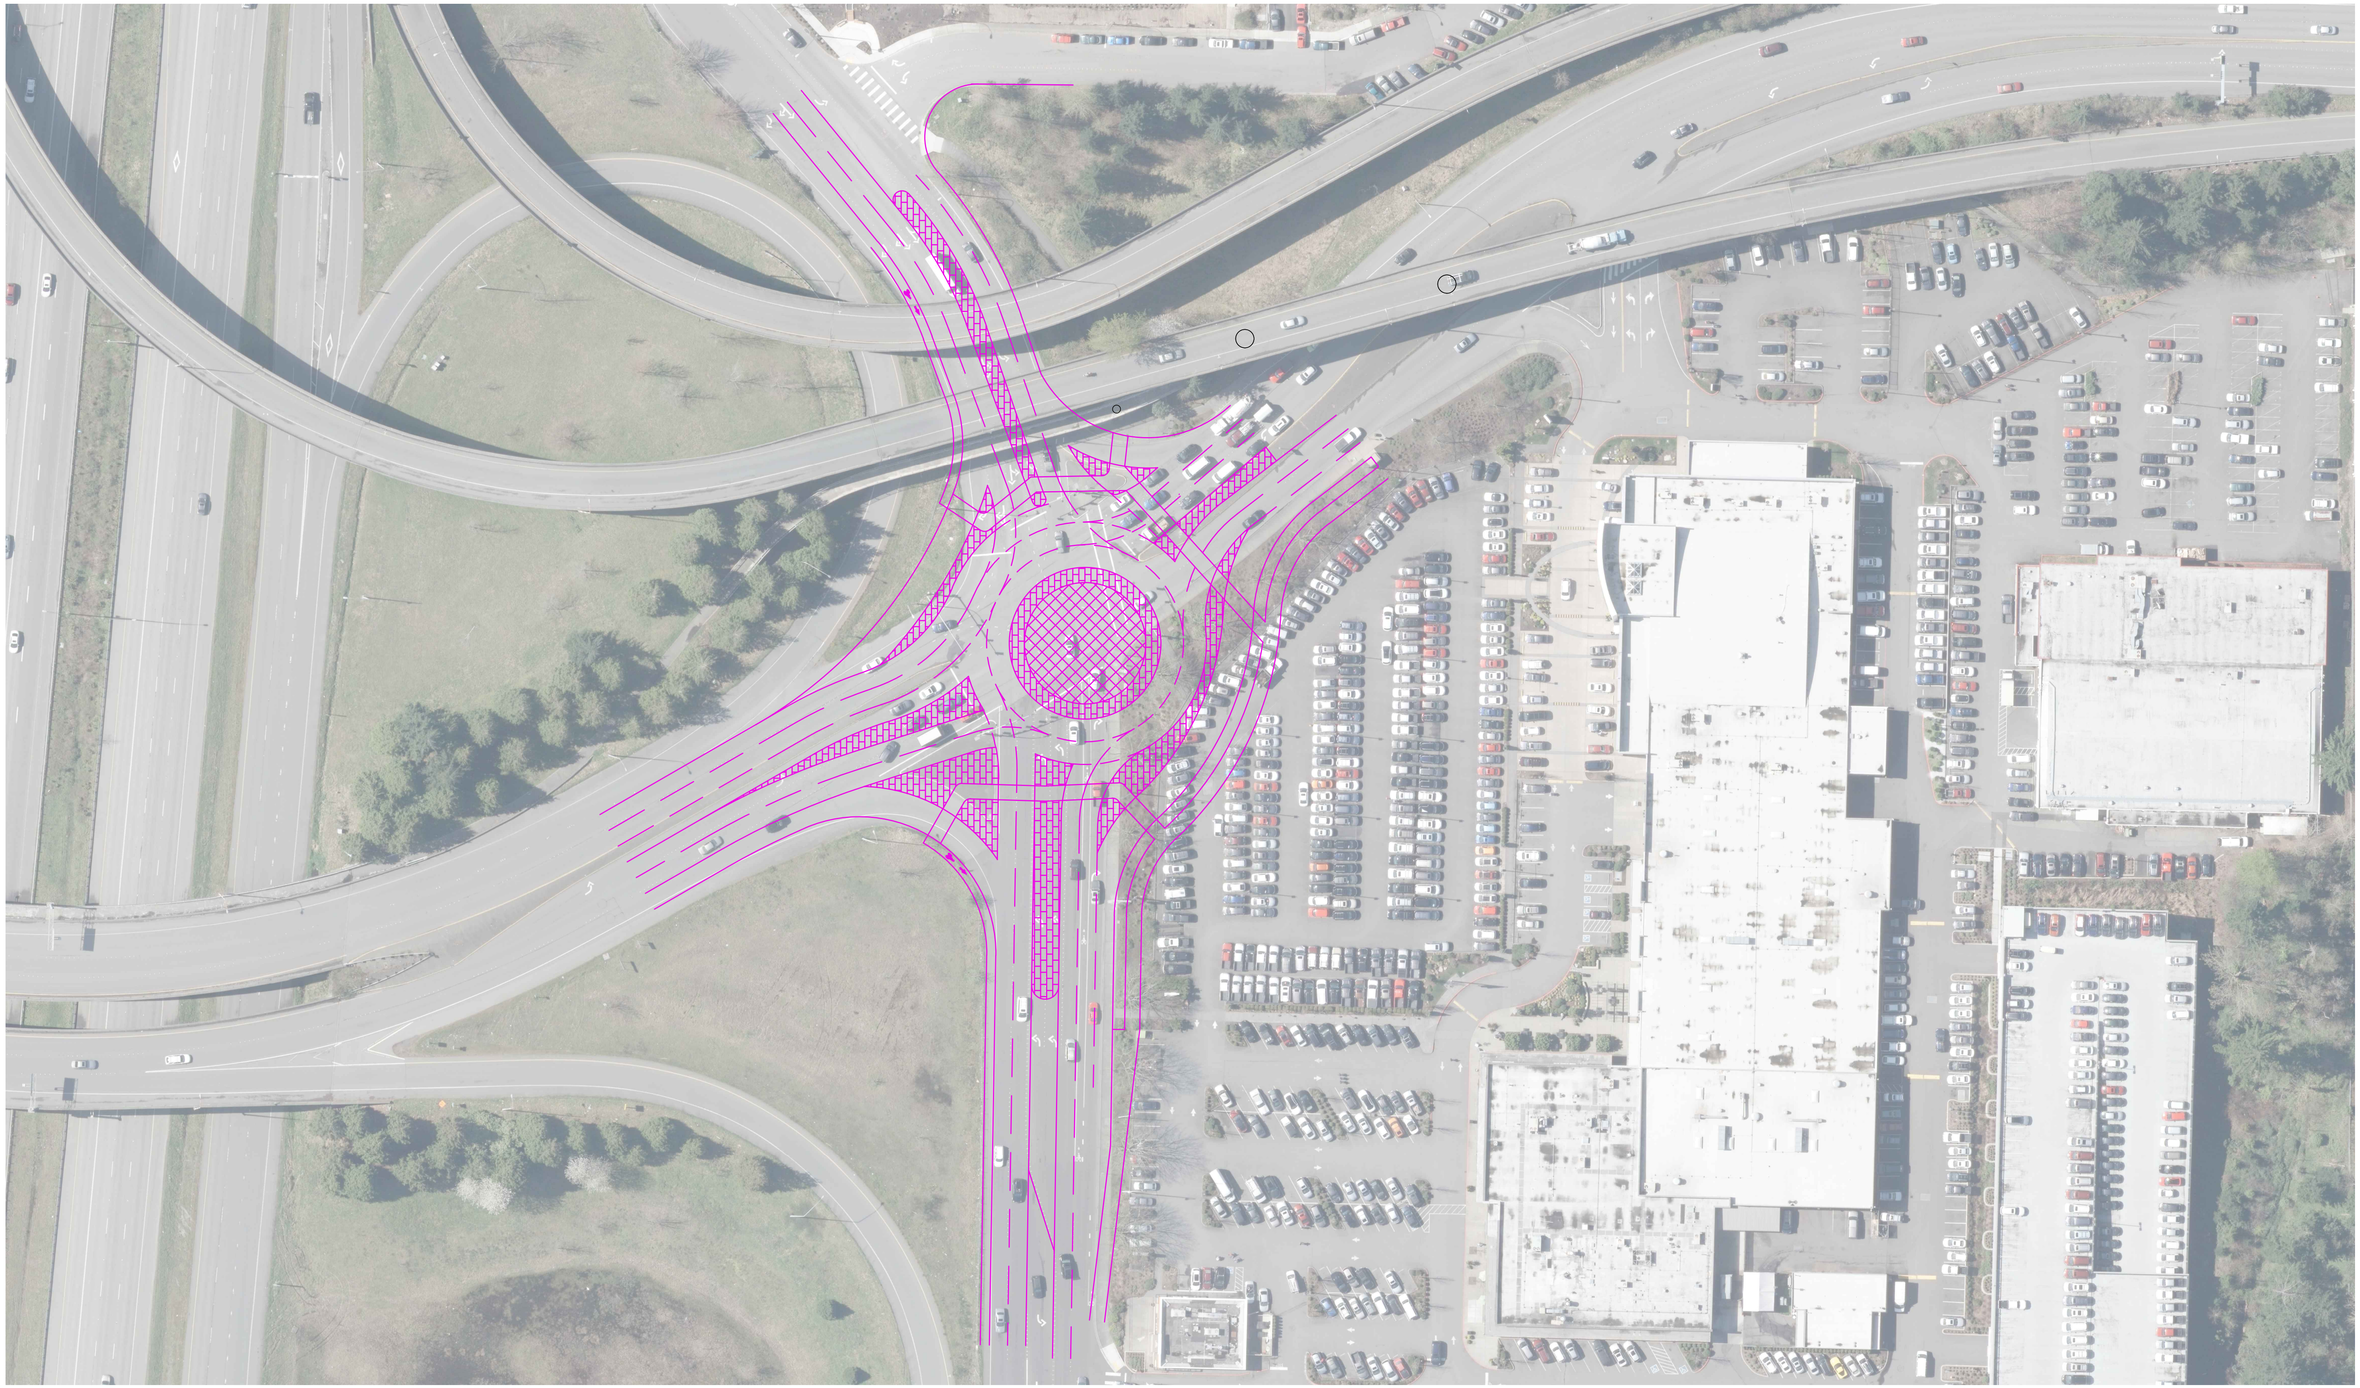

10% DESIGN - NOT FOR CONSTRUCTION

NO.	DATE	BY	APPR.	REVISIONS

Approved By

TRANSPORTATION DESIGN MANAGER DATE

PROJECT MANAGER DATE

DATE

DESIGNED BY : DATE

DRAWN BY : DATE

CHECKED BY DATE

City of Bellevue
Transportation Department

kpff

EASTGATE TRANSPORTATION STUDY

SHT 1 OF 2

Apr 22, 2019 - 3:59pm keithi Z:\1800001-1800999\1800273 Eastgate Transportation Study\CAD\Design\C100.1.dwg