
EXHIBIT "B-1"

DEPICTION OF PERMANENT EASEMENT

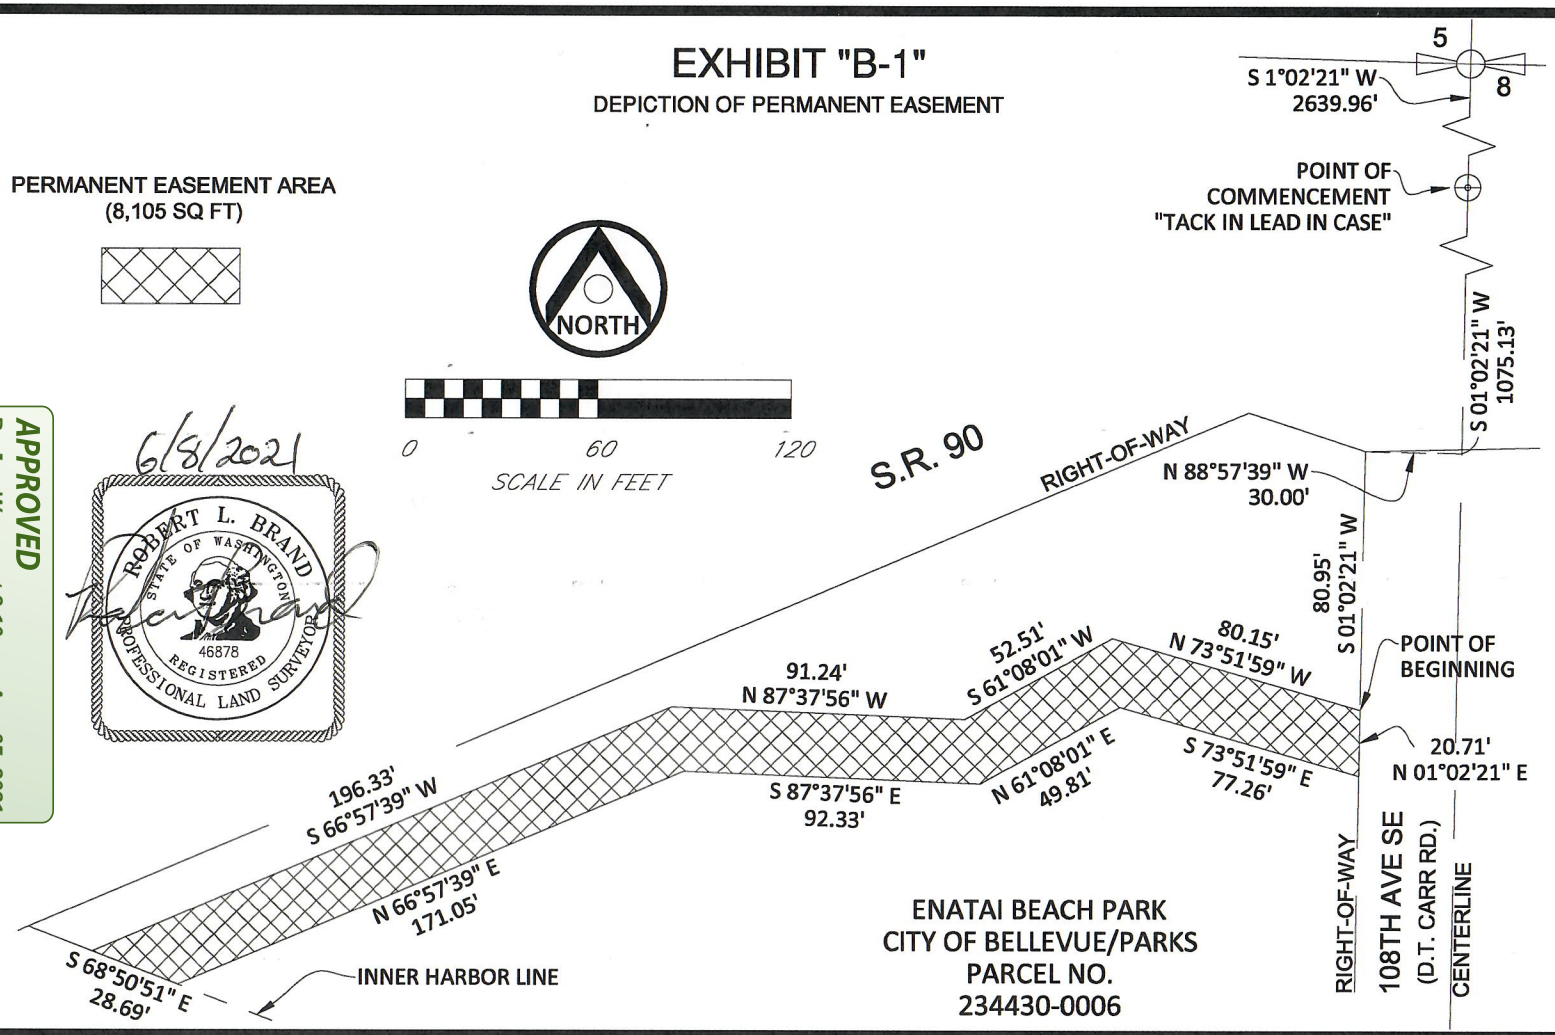

APPROVED
By Jon Warren at 3:10 pm, Aug 05, 2021

6/8/2021

ROBERT L. BRAND
STATE OF WASHINGTON
46878
REGISTERED
PROFESSIONAL LAND SURVEYOR

NORTH MERCER ISLAND INTERCEPTOR/ENATAI
UPGRADE PROJECT

KING COUNTY WTD

GOV'T LOT 4, SEC. 8, T. 24 N., R. 5 E., W.M.

DRAWN BY: RLB DATE: 06-03-2021

1 ALLIANCE
GEOMATICS
SURVEYING & MAPPING

1261A 120TH AVE NE
Bellevue, Washington 98005

Ph: (425) 598-2200
Fax: (425) 502-8067

Attachment A

EXHIBIT "B-1"

DEPICTION OF TEMPORARY CONSTRUCTION EASEMENT

TOTAL TCE AREA
(57,947 SQ FT)







SCALE IN FEET

6/8/2021

ROBERT L. BRAND
STATE OF WASHINGTON
46878
REGISTERED
PROFESSIONAL LAND SURVEYOR

MATCH LINE PAGE 2

NOTE: SEE PAGE 2 FOR LINE TABLE

NORTH MERCER ISLAND INTERCEPTOR/ENATAI
UPGRADE PROJECT
KING COUNTY WTD
GOV'T LOT 4, SEC. 8, T. 24 N., R. 5 E., W.M.

DRAWN BY: RLB DATE: 06–02–2021 PAGE: 1 OF 2

1 ALLIANCE
GEOMATICS
SURVEYING & MAPPING

1261A 120TH AVE NE
Bellevue, Washington 98005

Ph: (425) 598-2200
Fax: (425) 502-8067

EXHIBIT "B-1"

DEPICTION OF TEMPORARY CONSTRUCTION EASEMENT


TOTAL TCE AREA
(57,947 SQ FT)

LINE TABLE		
L1	N 58°41'01" W	41.29'
L2	N 55°15'33" W	15.81'
L3	N 67°31'35" W	15.70'
L4	N 66°57'39" E	29.37'
L5	S 71°42'39" E	38.29'
L6	S 56°07'32" E	47.07'
L7	N 47°55'42" E	3.94'

6/8/2021

ROBERT L. BRAND
STATE OF WASHINGTON
46878
REGISTERED
PROFESSIONAL LAND SURVEYOR

MATCH LINE PAGE 1

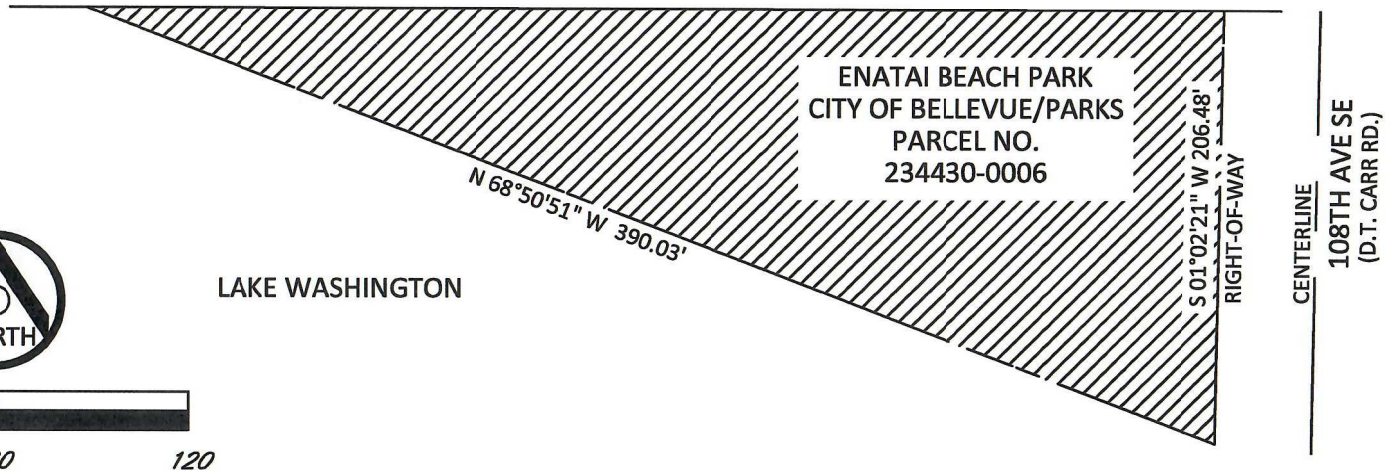

NORTH MERCER ISLAND INTERCEPTOR/ENATAI UPGRADE PROJECT

KING COUNTY WTD

GOV'T LOT 4, SEC. 8, T. 24 N., R. 5 E., W.M.

DRAWN BY: RLB DATE: 06-02-2021 PAGE: 2 OF 2


1 ALLIANCE
GEOMATICS
SURVEYING & MAPPING

1261A 120TH AVE NE
Bellevue, Washington 98005

Ph: (425) 598-2200
Fax: (425) 502-8067

EXHIBIT "B-1"

DEPICTION OF PERMANENT EASEMENT

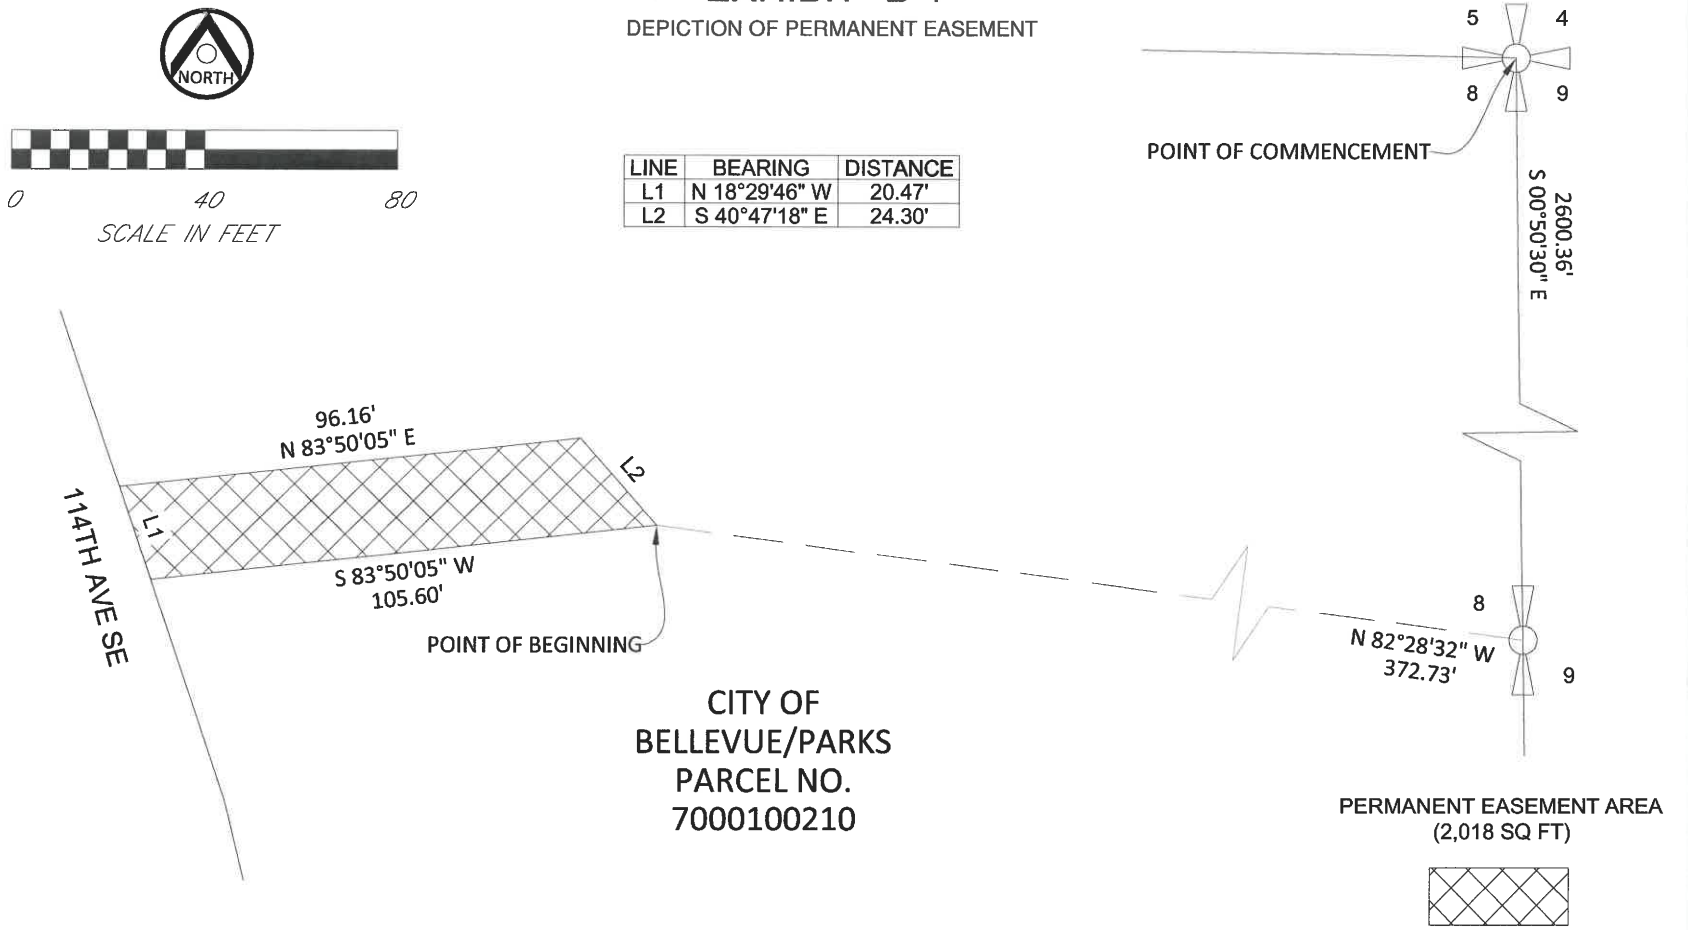

NORTH MERCER ISLAND INTERCEPTOR/ENATAI
UPGRADE PROJECT

KING COUNTY WTD


SEC. 8, T. 24 N., R. 5 E., W.M.

DRAWN BY: EJV DATE: 02-05-2021

1 ALLIANCE
GEOMATICS
SURVEYING & MAPPING

1261A 120TH AVE NE
Bellevue, Washington 98005

Ph: (425) 598-2200
Fax: (425) 502-8067

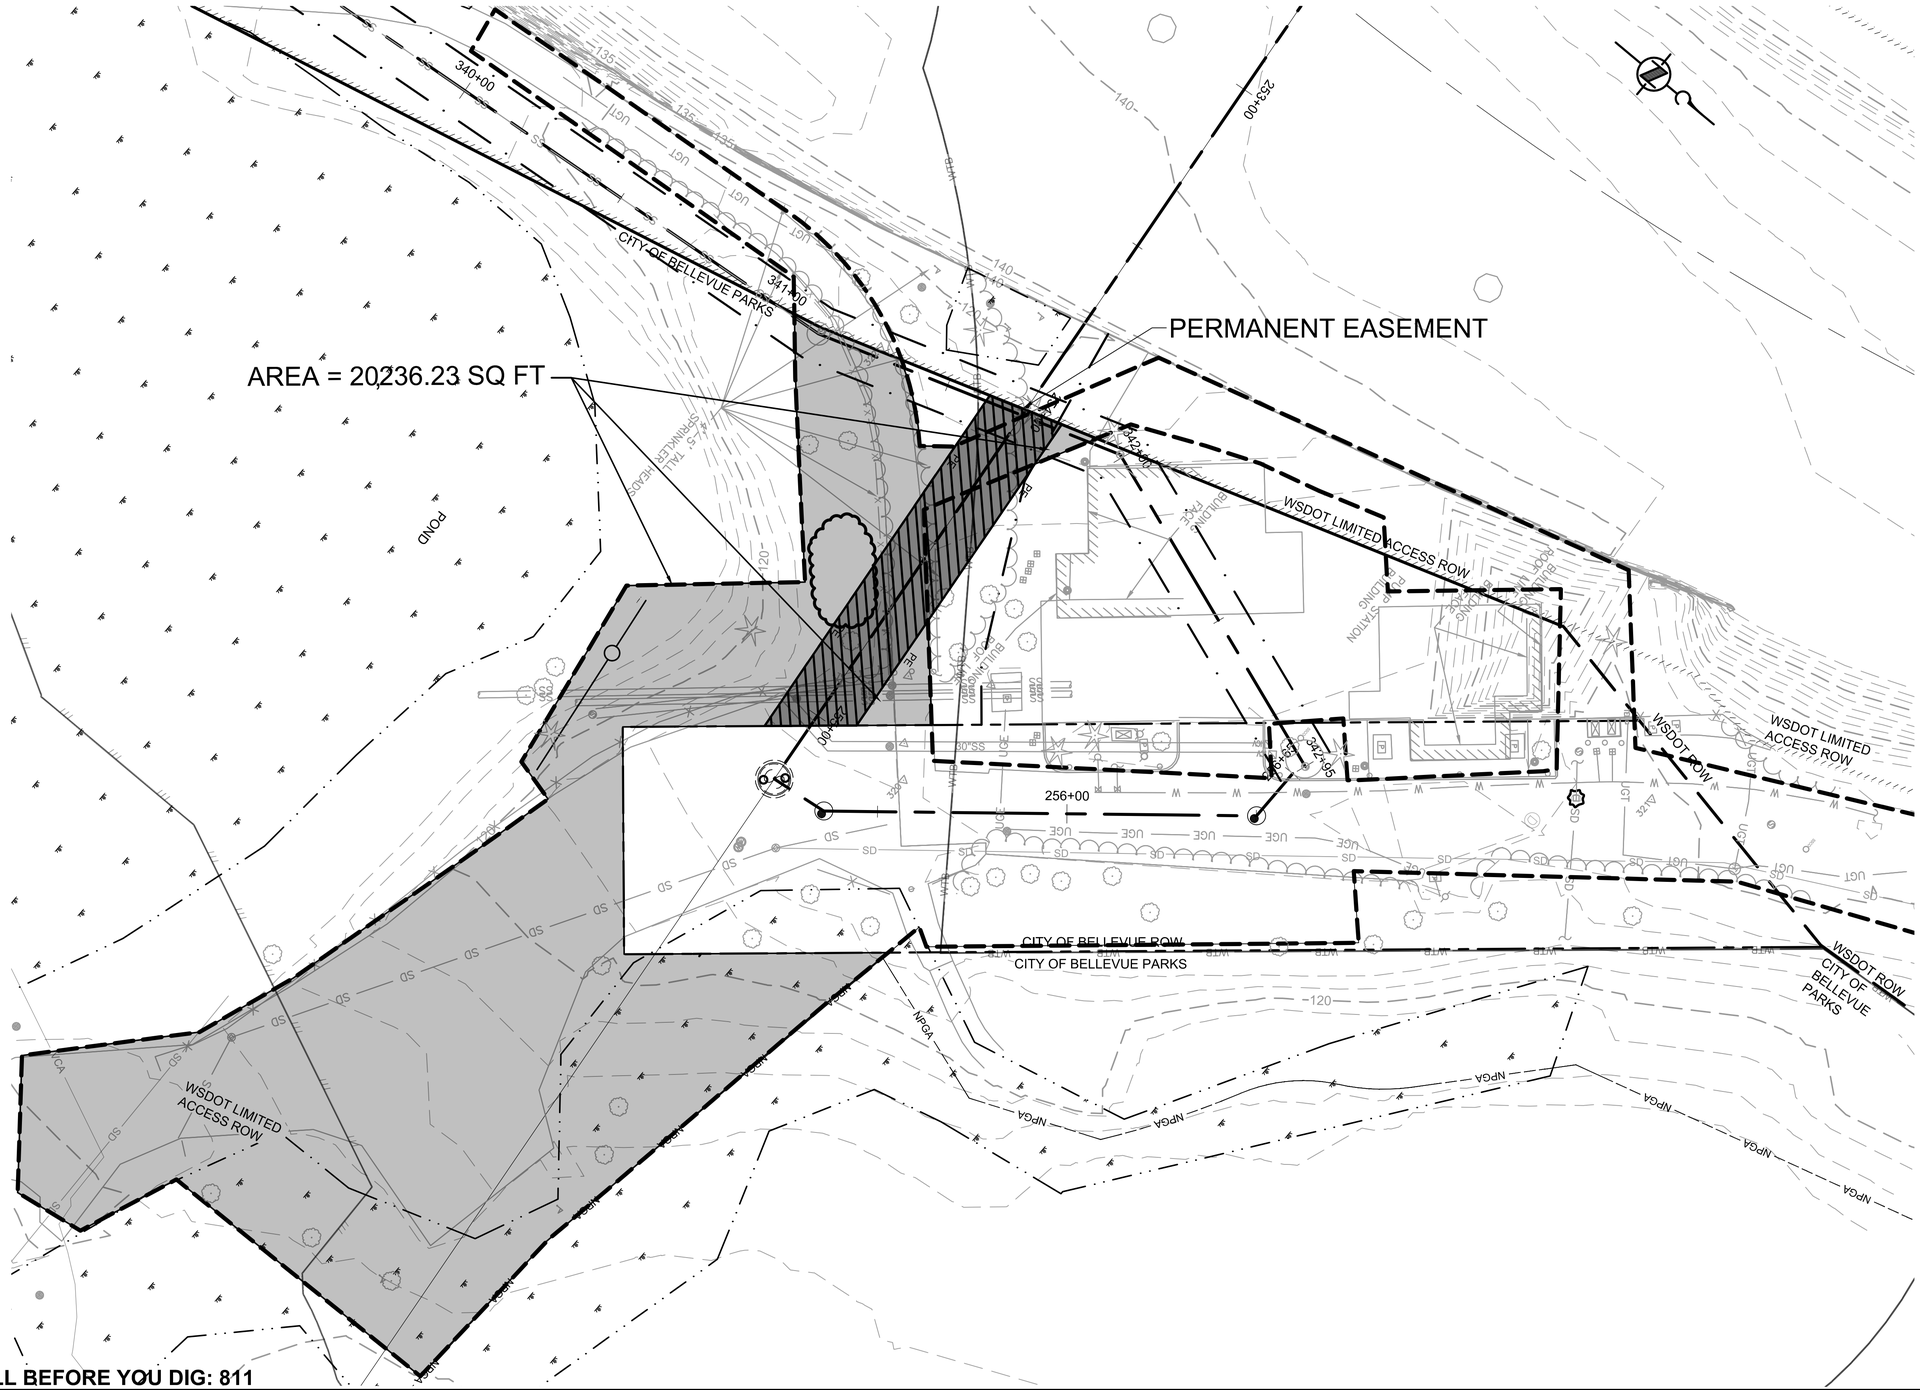

BORDER FILE EDITION: KCWTD-2012-Dsize-TB-Border
FILE LOCATION: O:\Projects\Seattle\12539\200-12539-180011\CAD\SheetFiles\EXHIBIT\Figure-A-C503_SweyIoc_Area.dwg
PLOT DATE: 10/14/2020 4:49 PM
PLOTTED BY: Morris, Richard

NO	REVISION DESCRIPTION	BY	APVD	DATE

TETRA TECH

DESIGNED/DRAWN: D. SCOTT	SCALE: AS NOTED
PROJECT ENGINEER: D. SCOTT	0 REFERENCE 1"
DESIGN APPROVAL:	FACILITY NUMBER: TBD
PROJECT ACCEPTANCE: C.SCHAUMBERG	CONTRACT NO: C01340C20

King County

DEPARTMENT OF NATURAL RESOURCES & PARKS
WASTEWATER TREATMENT DIVISION
NORTH MERCER ISLAND INTERCEPTOR AND ENATAI INTERCEPTOR UPGRADE - CONVEYANCE IMPROVEMENTS

SWEYOLOCKEN TCE LAYOUT

DCN:	TBD
DATE:	
PROJECT FILE NO:	TBD
DRAWING NO:	FIG A
SHT NO / TOTAL	/
REV NO:	